
 
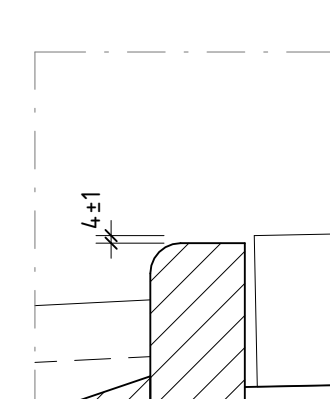
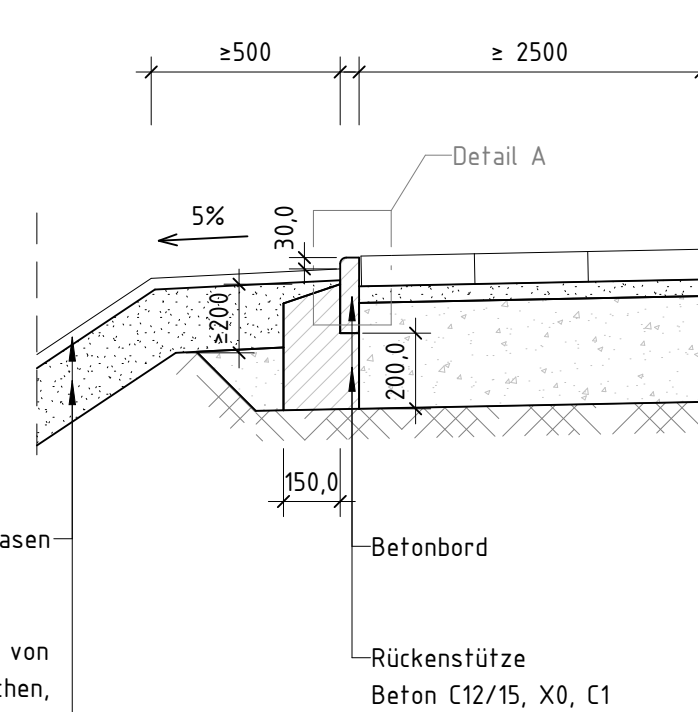
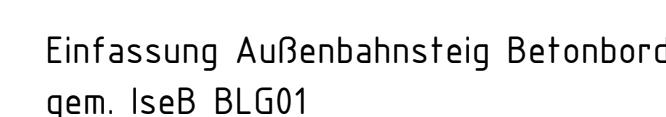
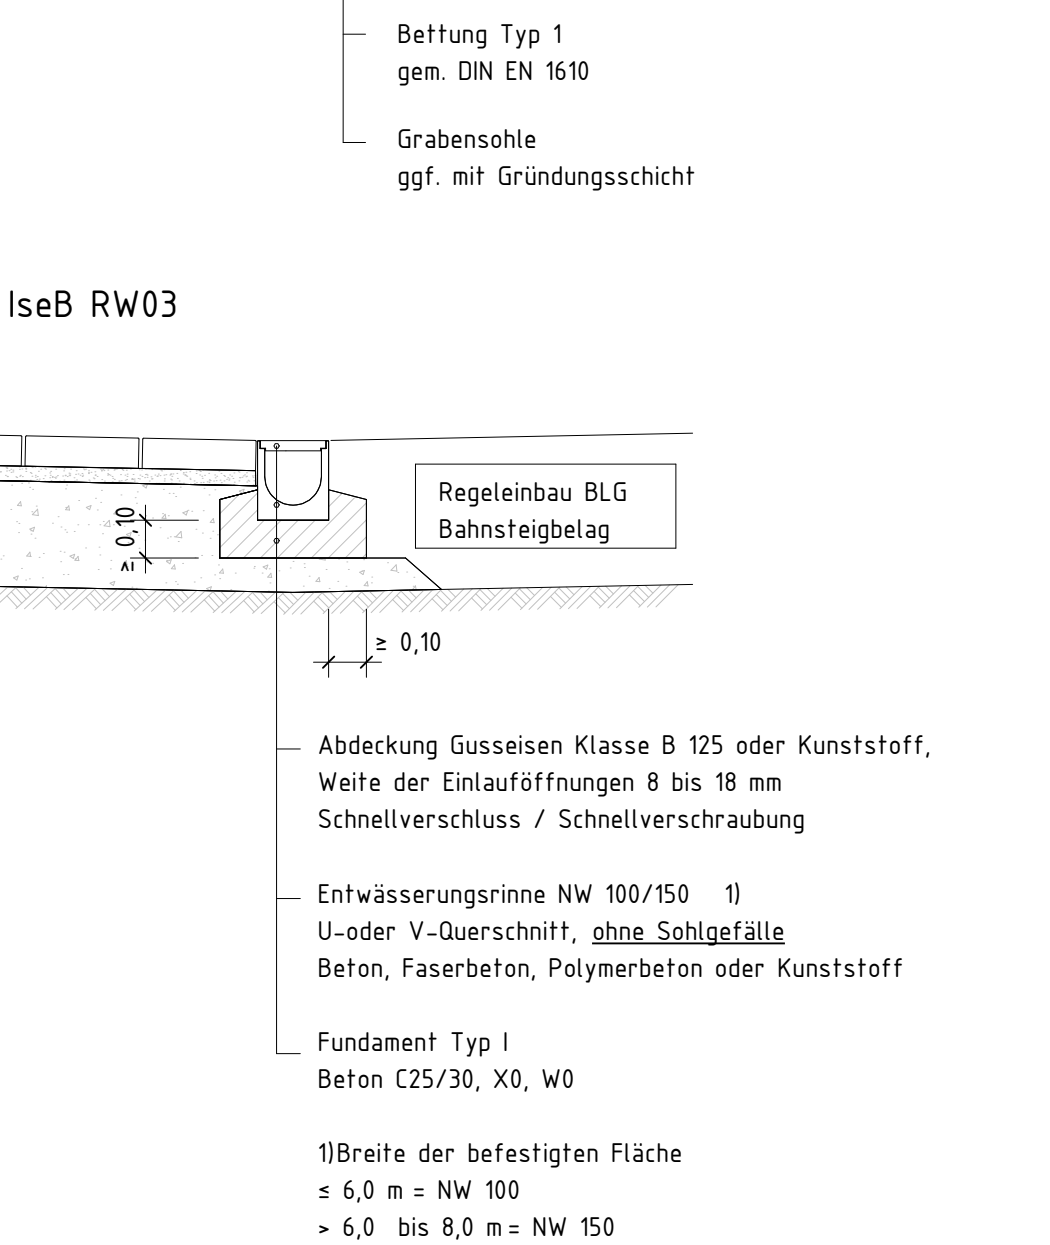
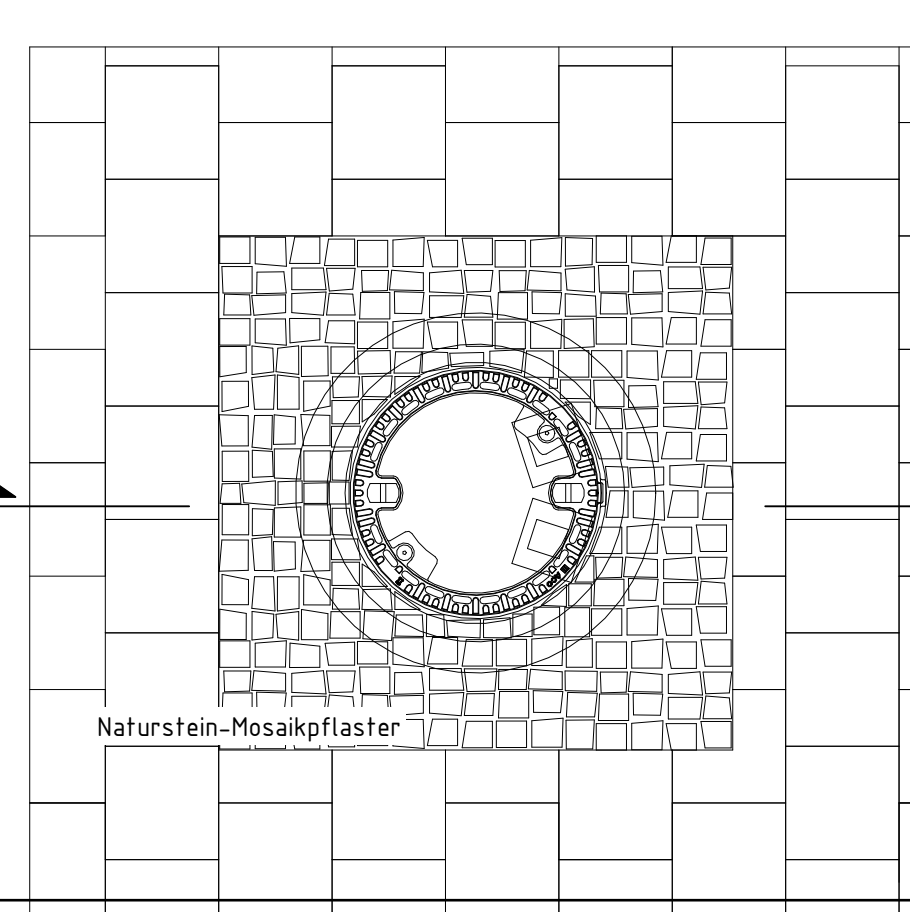
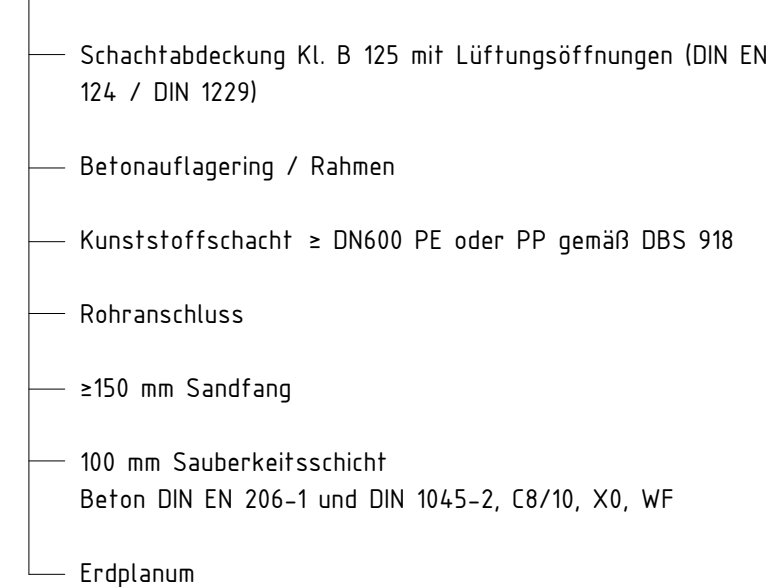
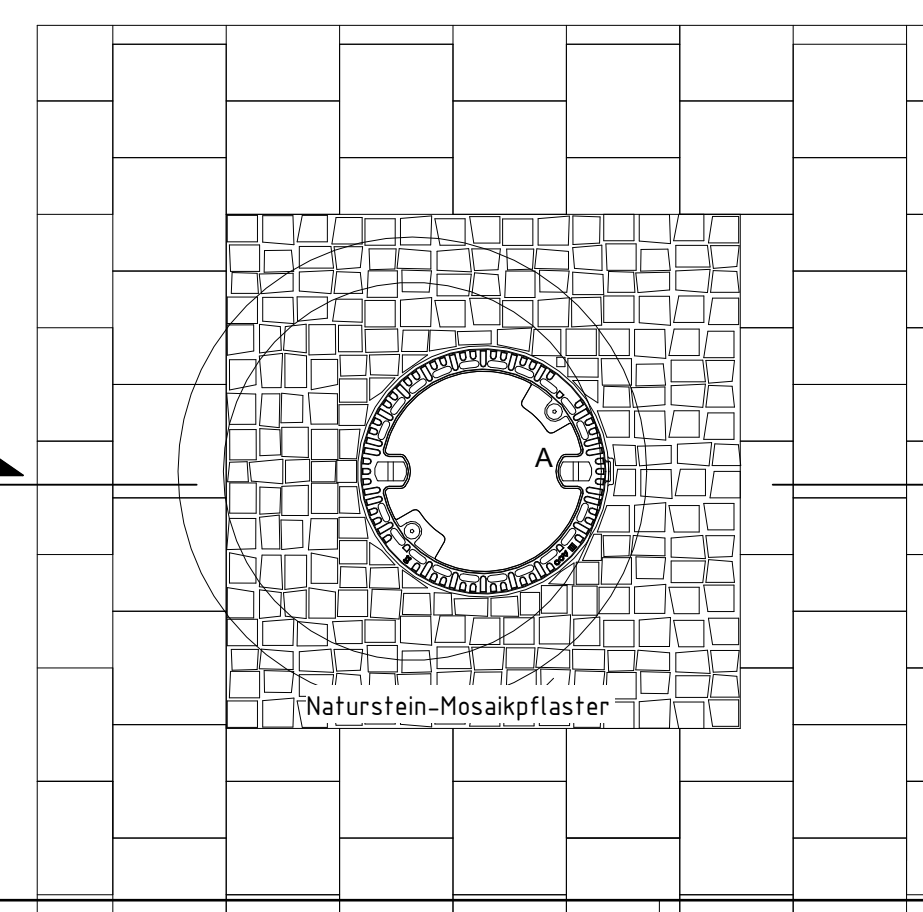


M. 1 : 200

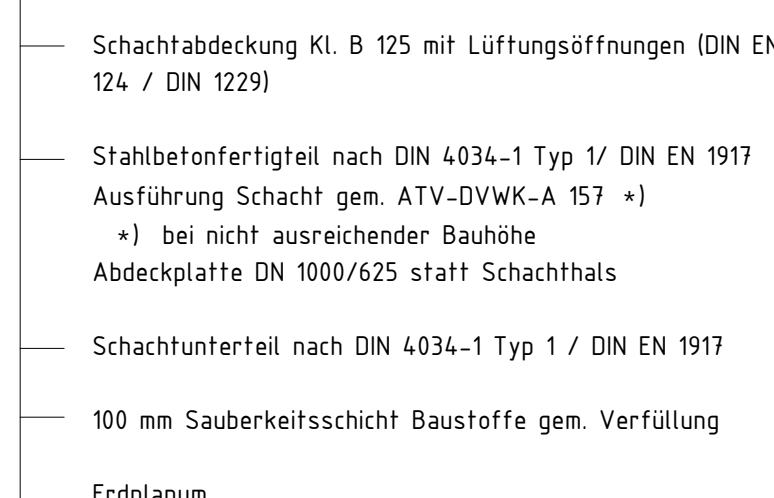

M. 1 : 50

[illegible]