


24.03.2026 07:17 P:\meha\hauk @ 24 Is DBM_Tk.ctb C:\Users\Pamela\AppData\Roaming\ELO Digital\Office\SIGNON\325\checkout\3321.dwg / 4284918

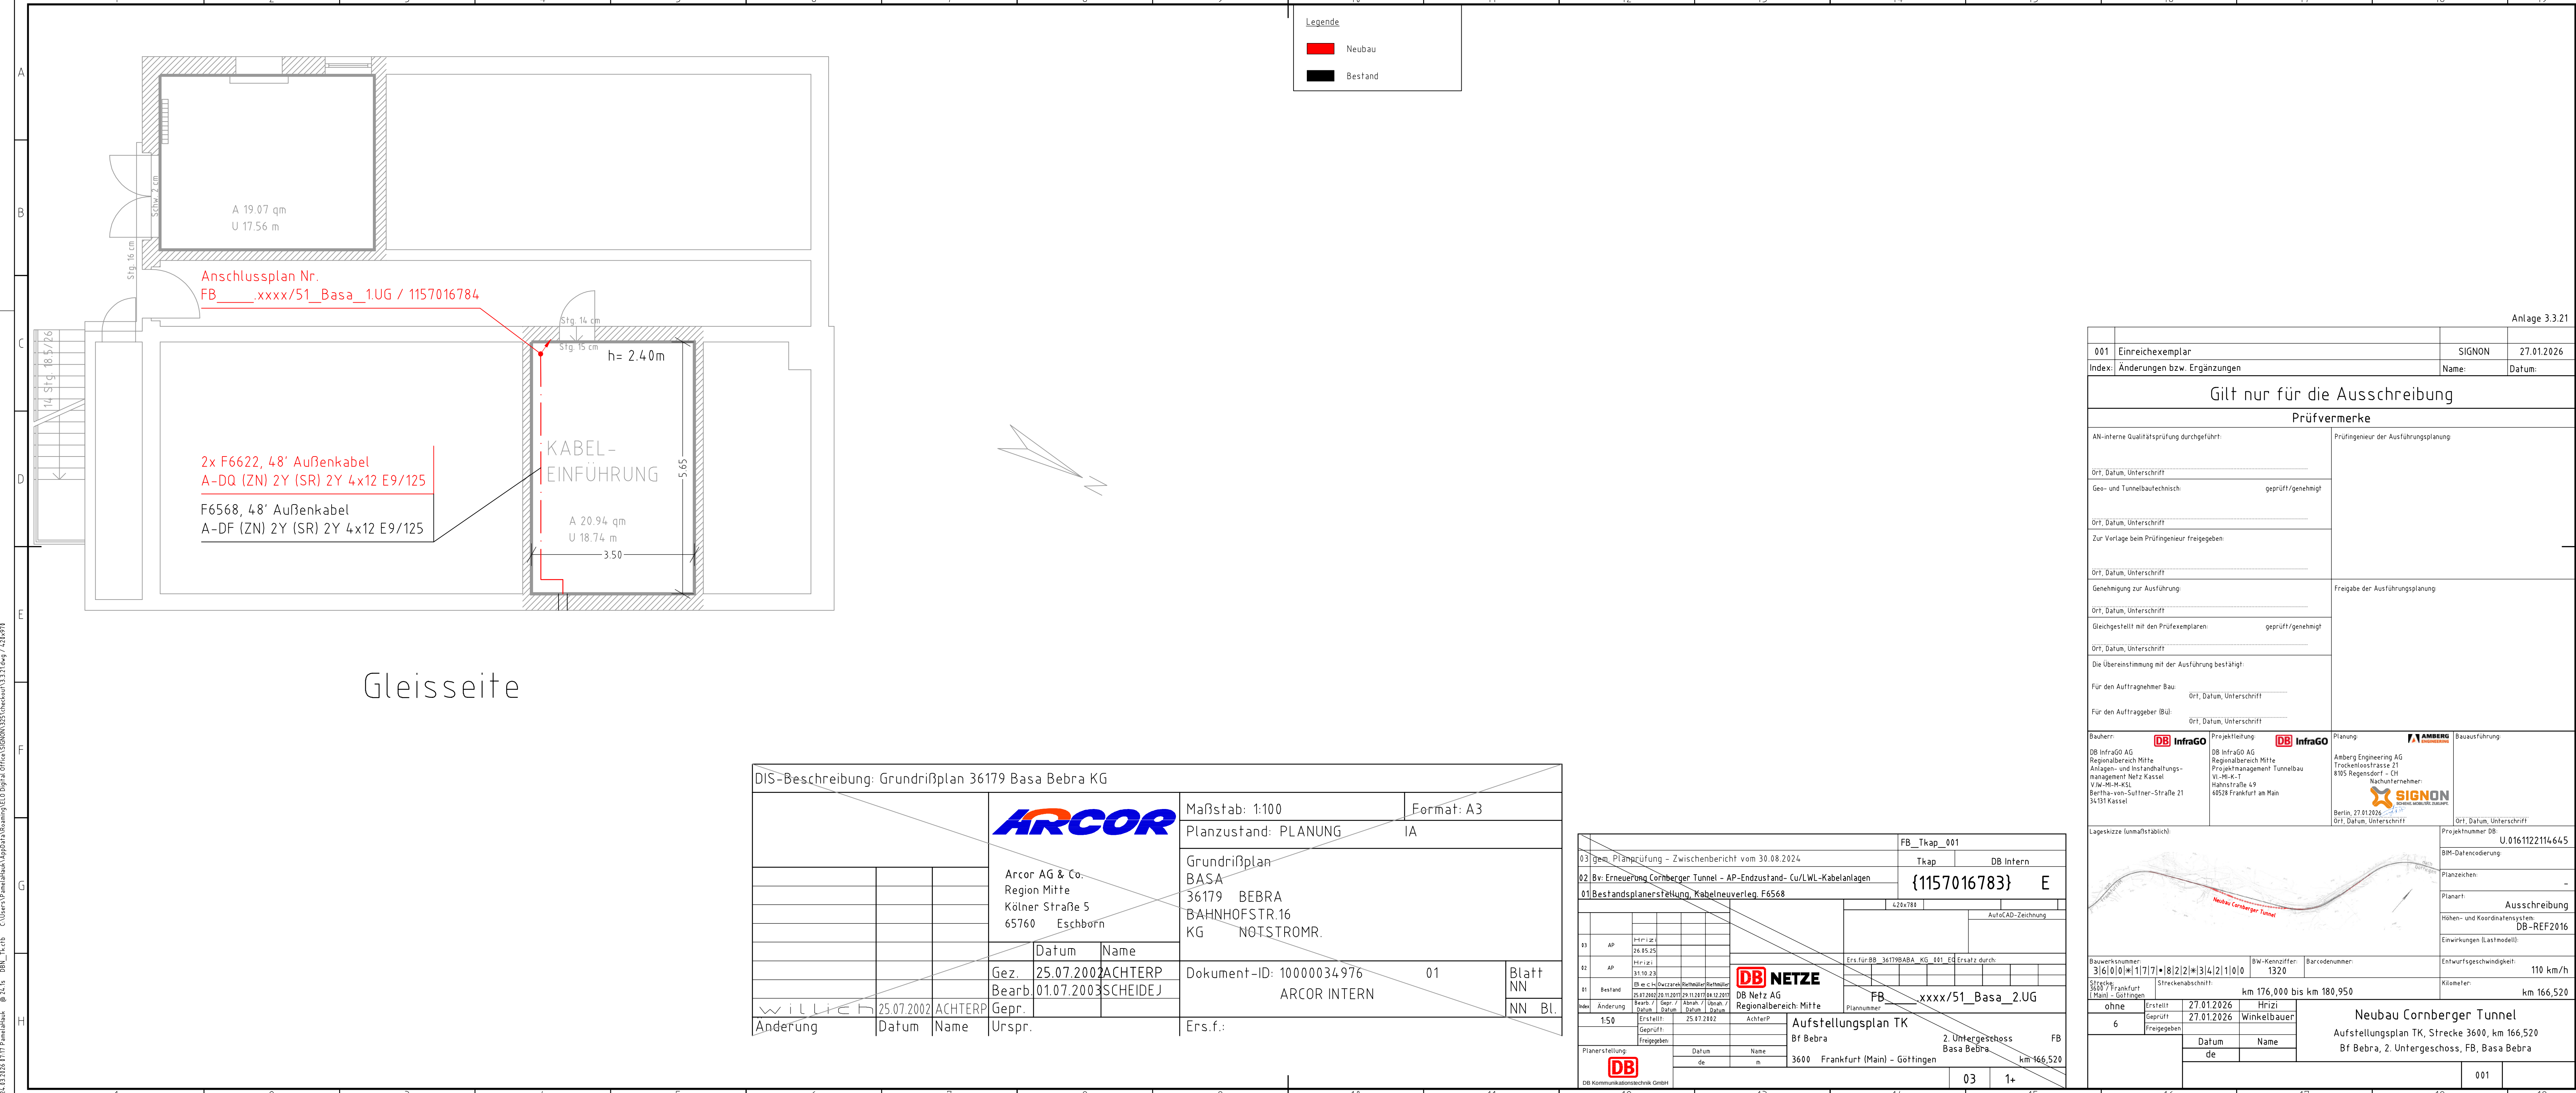

Gleisseite

DIS-Beschreibung: Grundrißplan 36179 Basa Bebra KG											
						Maßstab: 1:100		Format: A3			
						Planzustand: PLANUNG		IA			
						Arcor AG & Co. Region Mitte Kölner Straße 5 65760 Eschborn		Grundrißplan BASA 36179 BEBRA BAHNHOFSTR.16 KG NOTSTROMR.			
Datum		Name						Dokument-ID: 10000034976 01 ARCOR INTERN		Blatt NN	
Gez. 25.07.2002		ACHTERP									
Bearb. 01.07.2003		SCHEIDEJ									
Gepr.										NN Bl.	
willrich		25.07.2002		ACHTERP							
Anderung		Datum		Name		Urspr.		Ers.f.:			