


während der Sperrungen

Lageplanskizze

Stand: 25.06.19

Bf Bremen-Sebaldsbrück

Signalstandorte			
Signal	km	Signal	km
F	117,905	P3	0,827
G	0,731	A	115,547
N1	116,905	B	115,547
N2	116,947	R30	1,247
N3	0,077	177	114,520
P1	116,406	277	114,520
P2	116,356	FF	117,905
J	0,306	D108	1,945
E108	2,152		

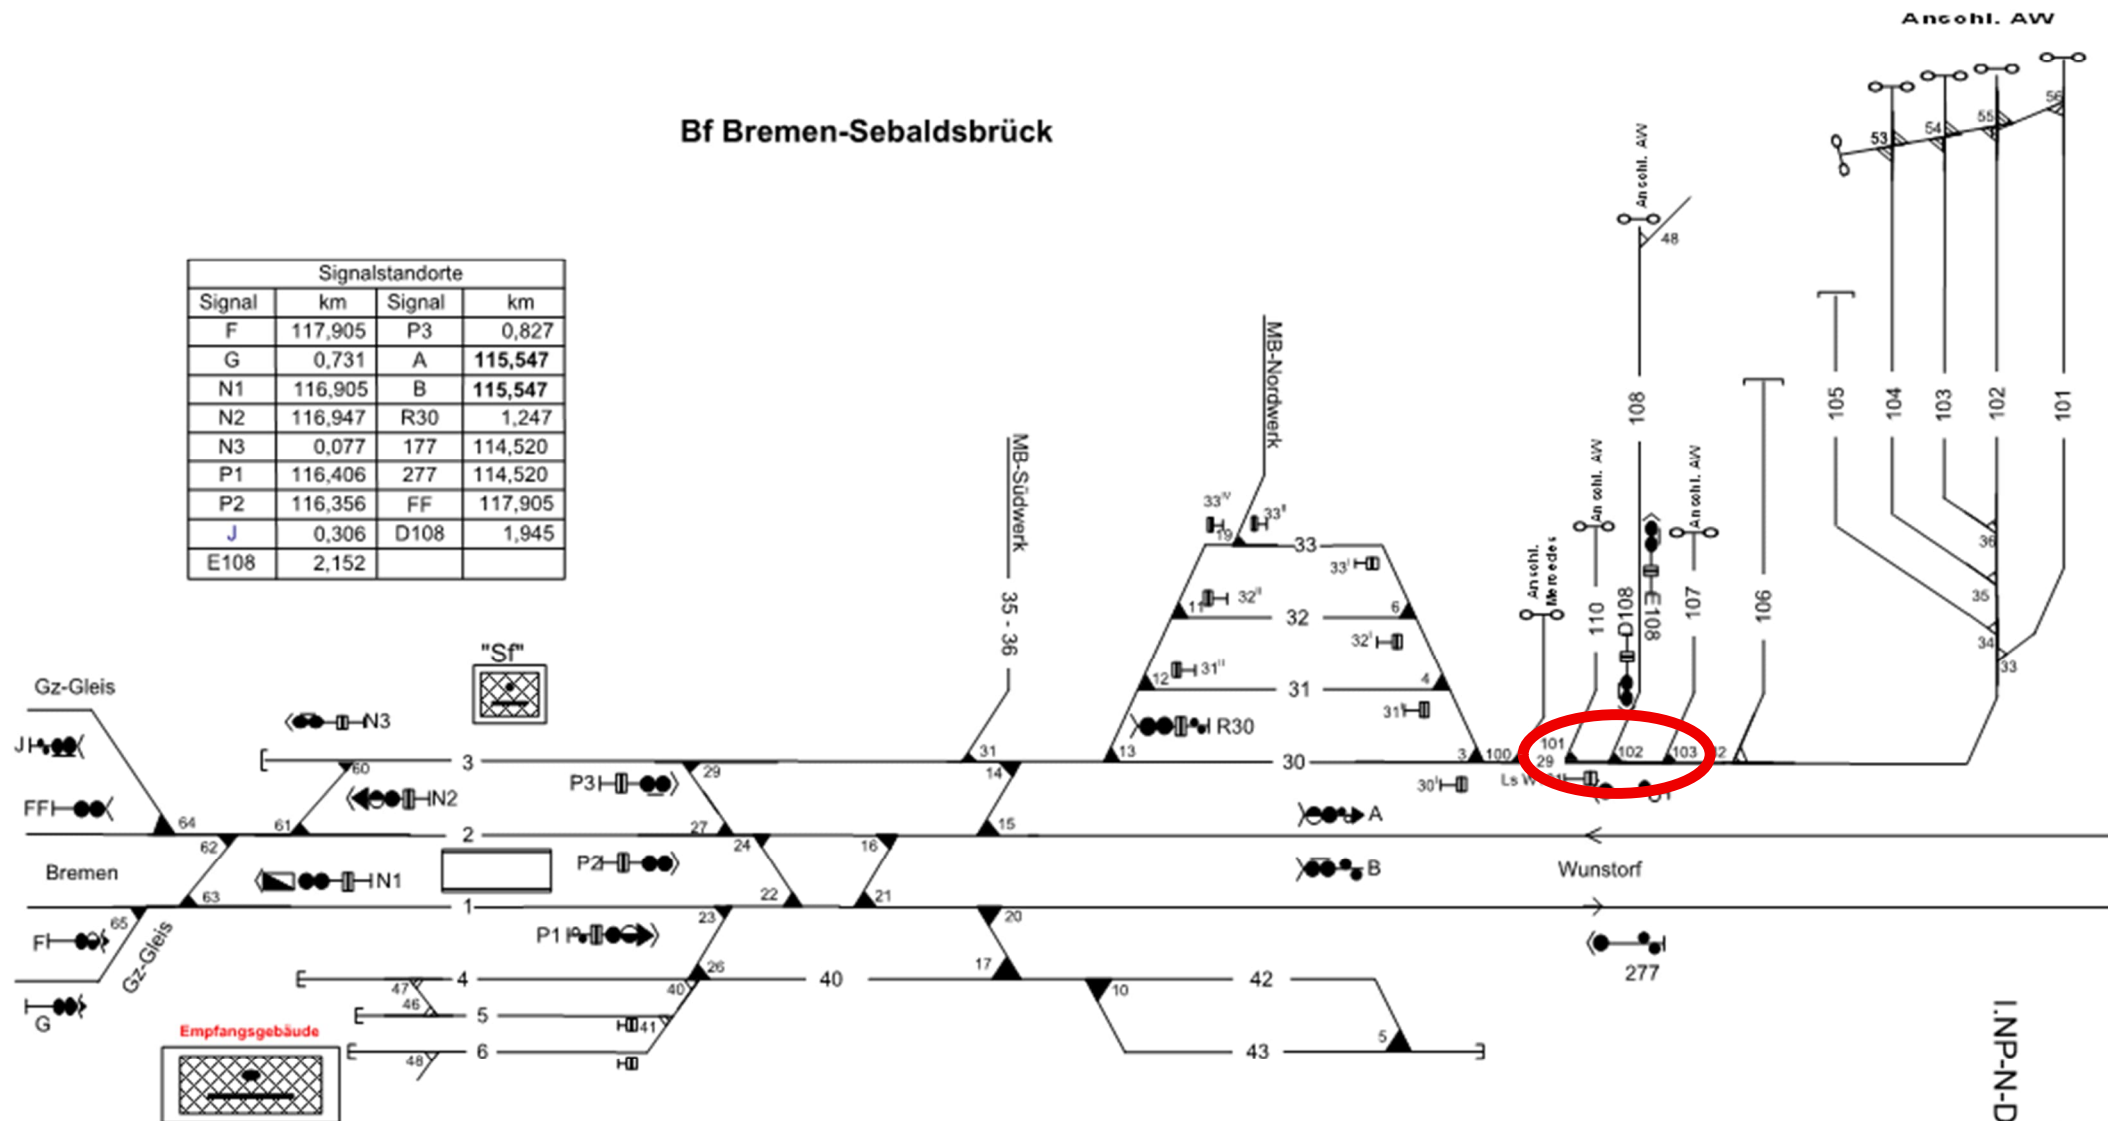

Anlage 1
zu Betra
I.NP-N-D-BRE (B)