


EG Trensch + Lingen
Mittelbau

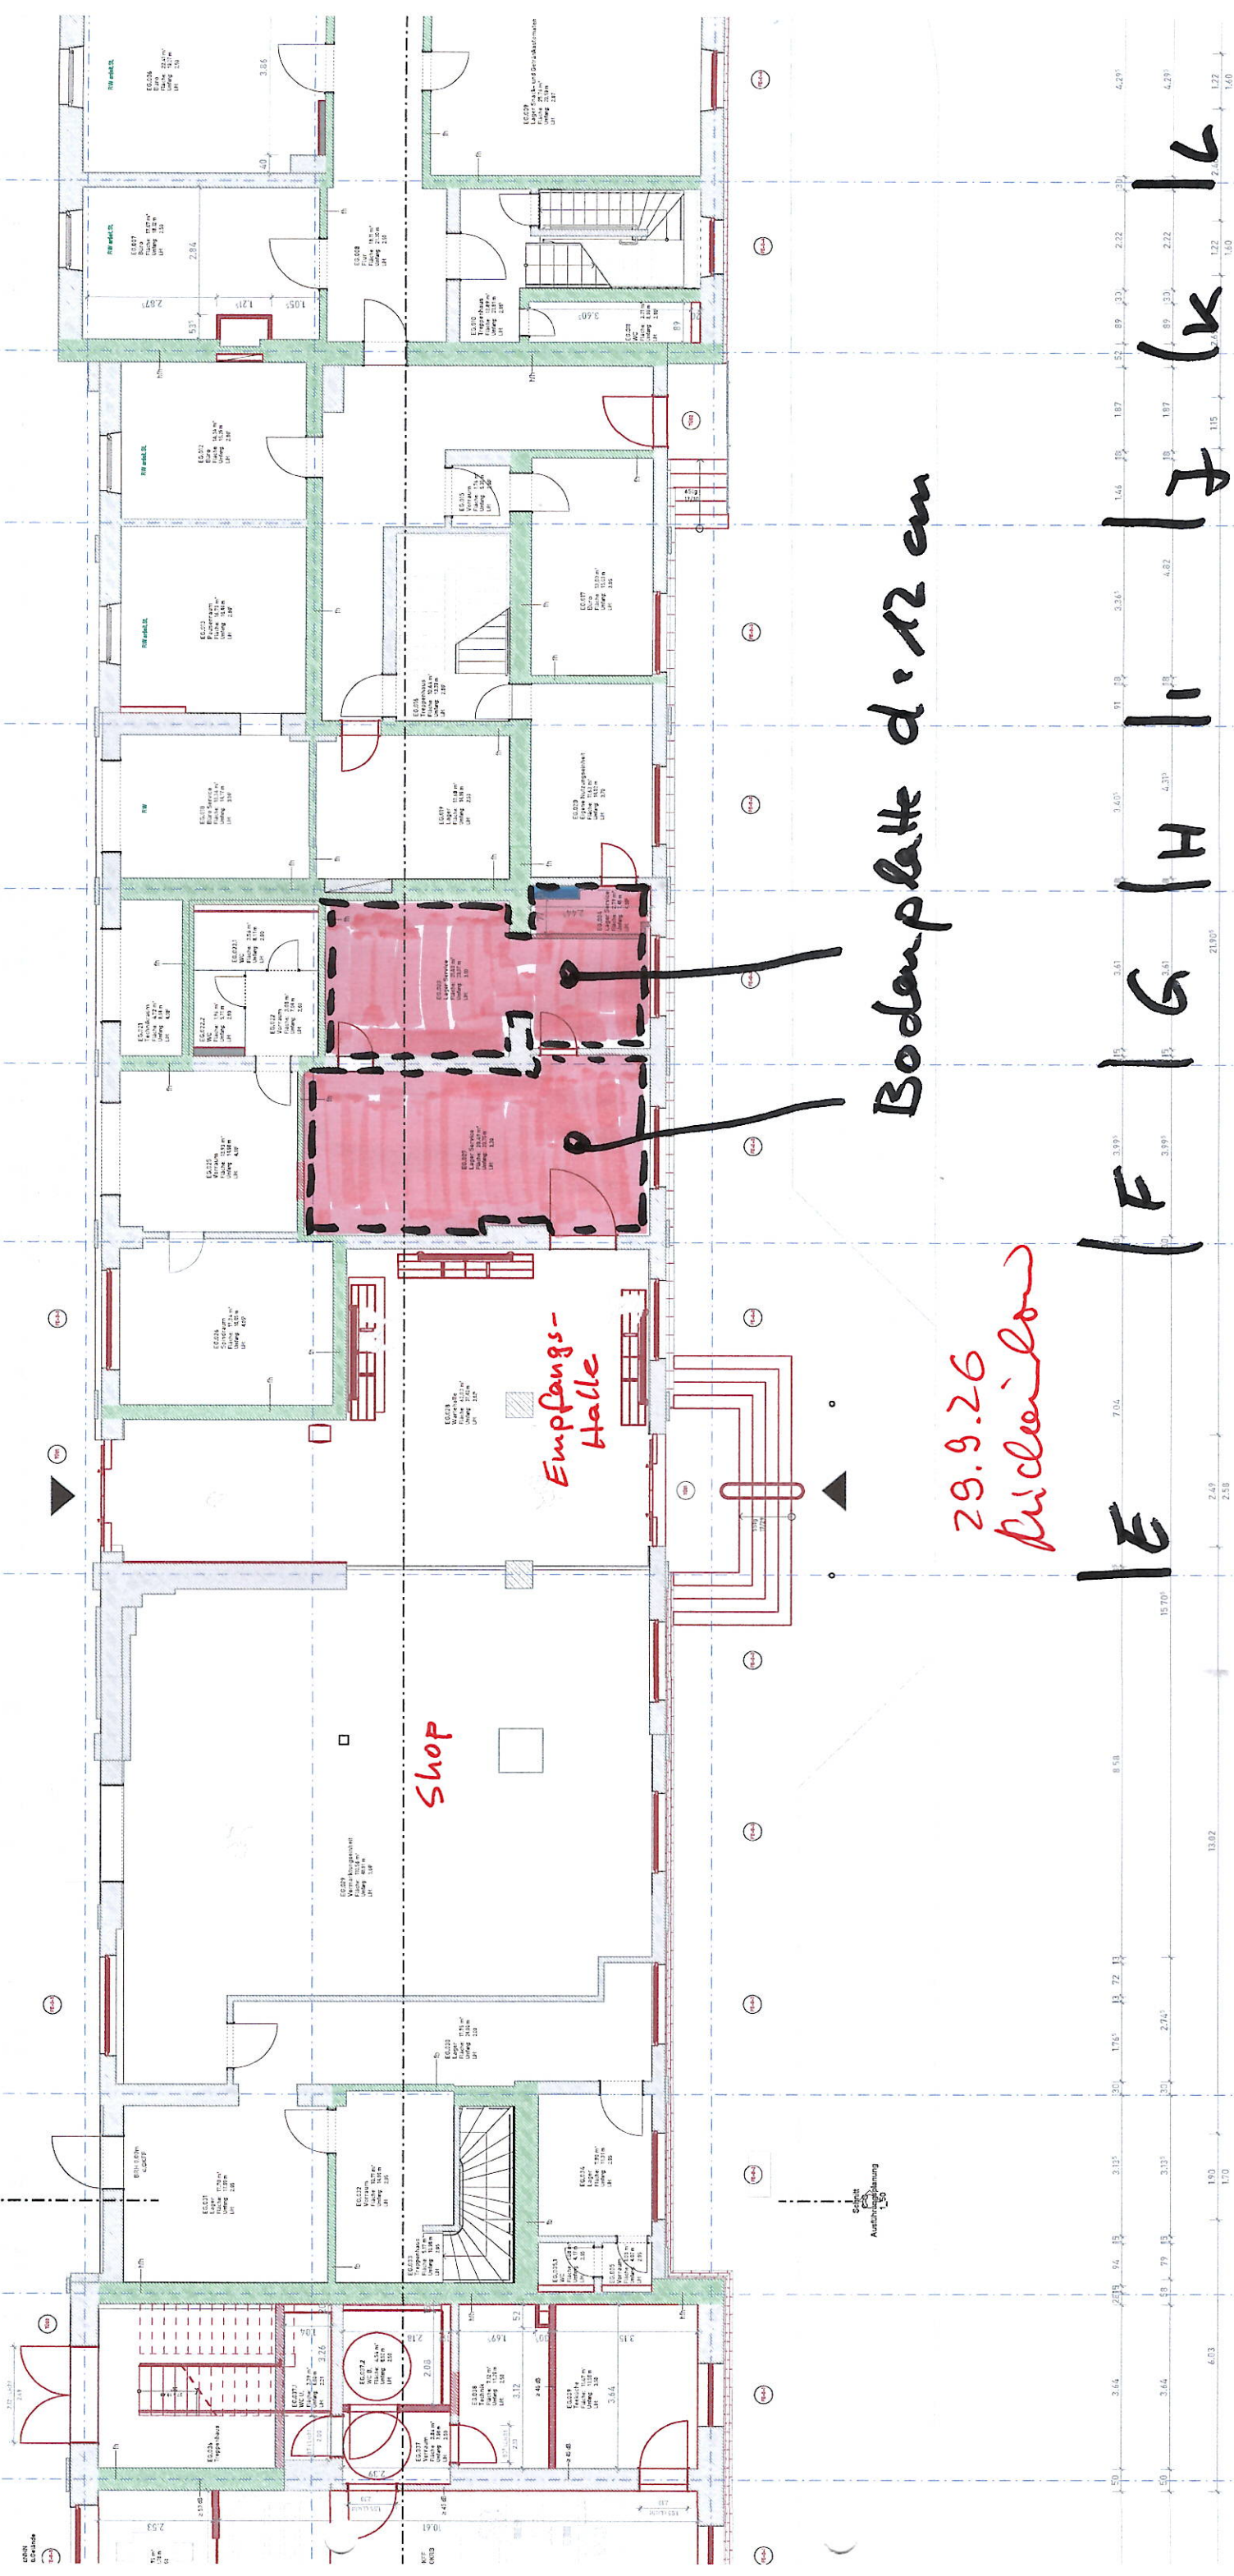

Bodenplatte d. 12 cm

29.9.26
Pickenham

W

A handwritten digit '1' is shown on a grid. A vertical dashed line is positioned to the left of the digit, and a horizontal dashed line is positioned below the digit. The digit is written in black ink.

(K)

1 2