



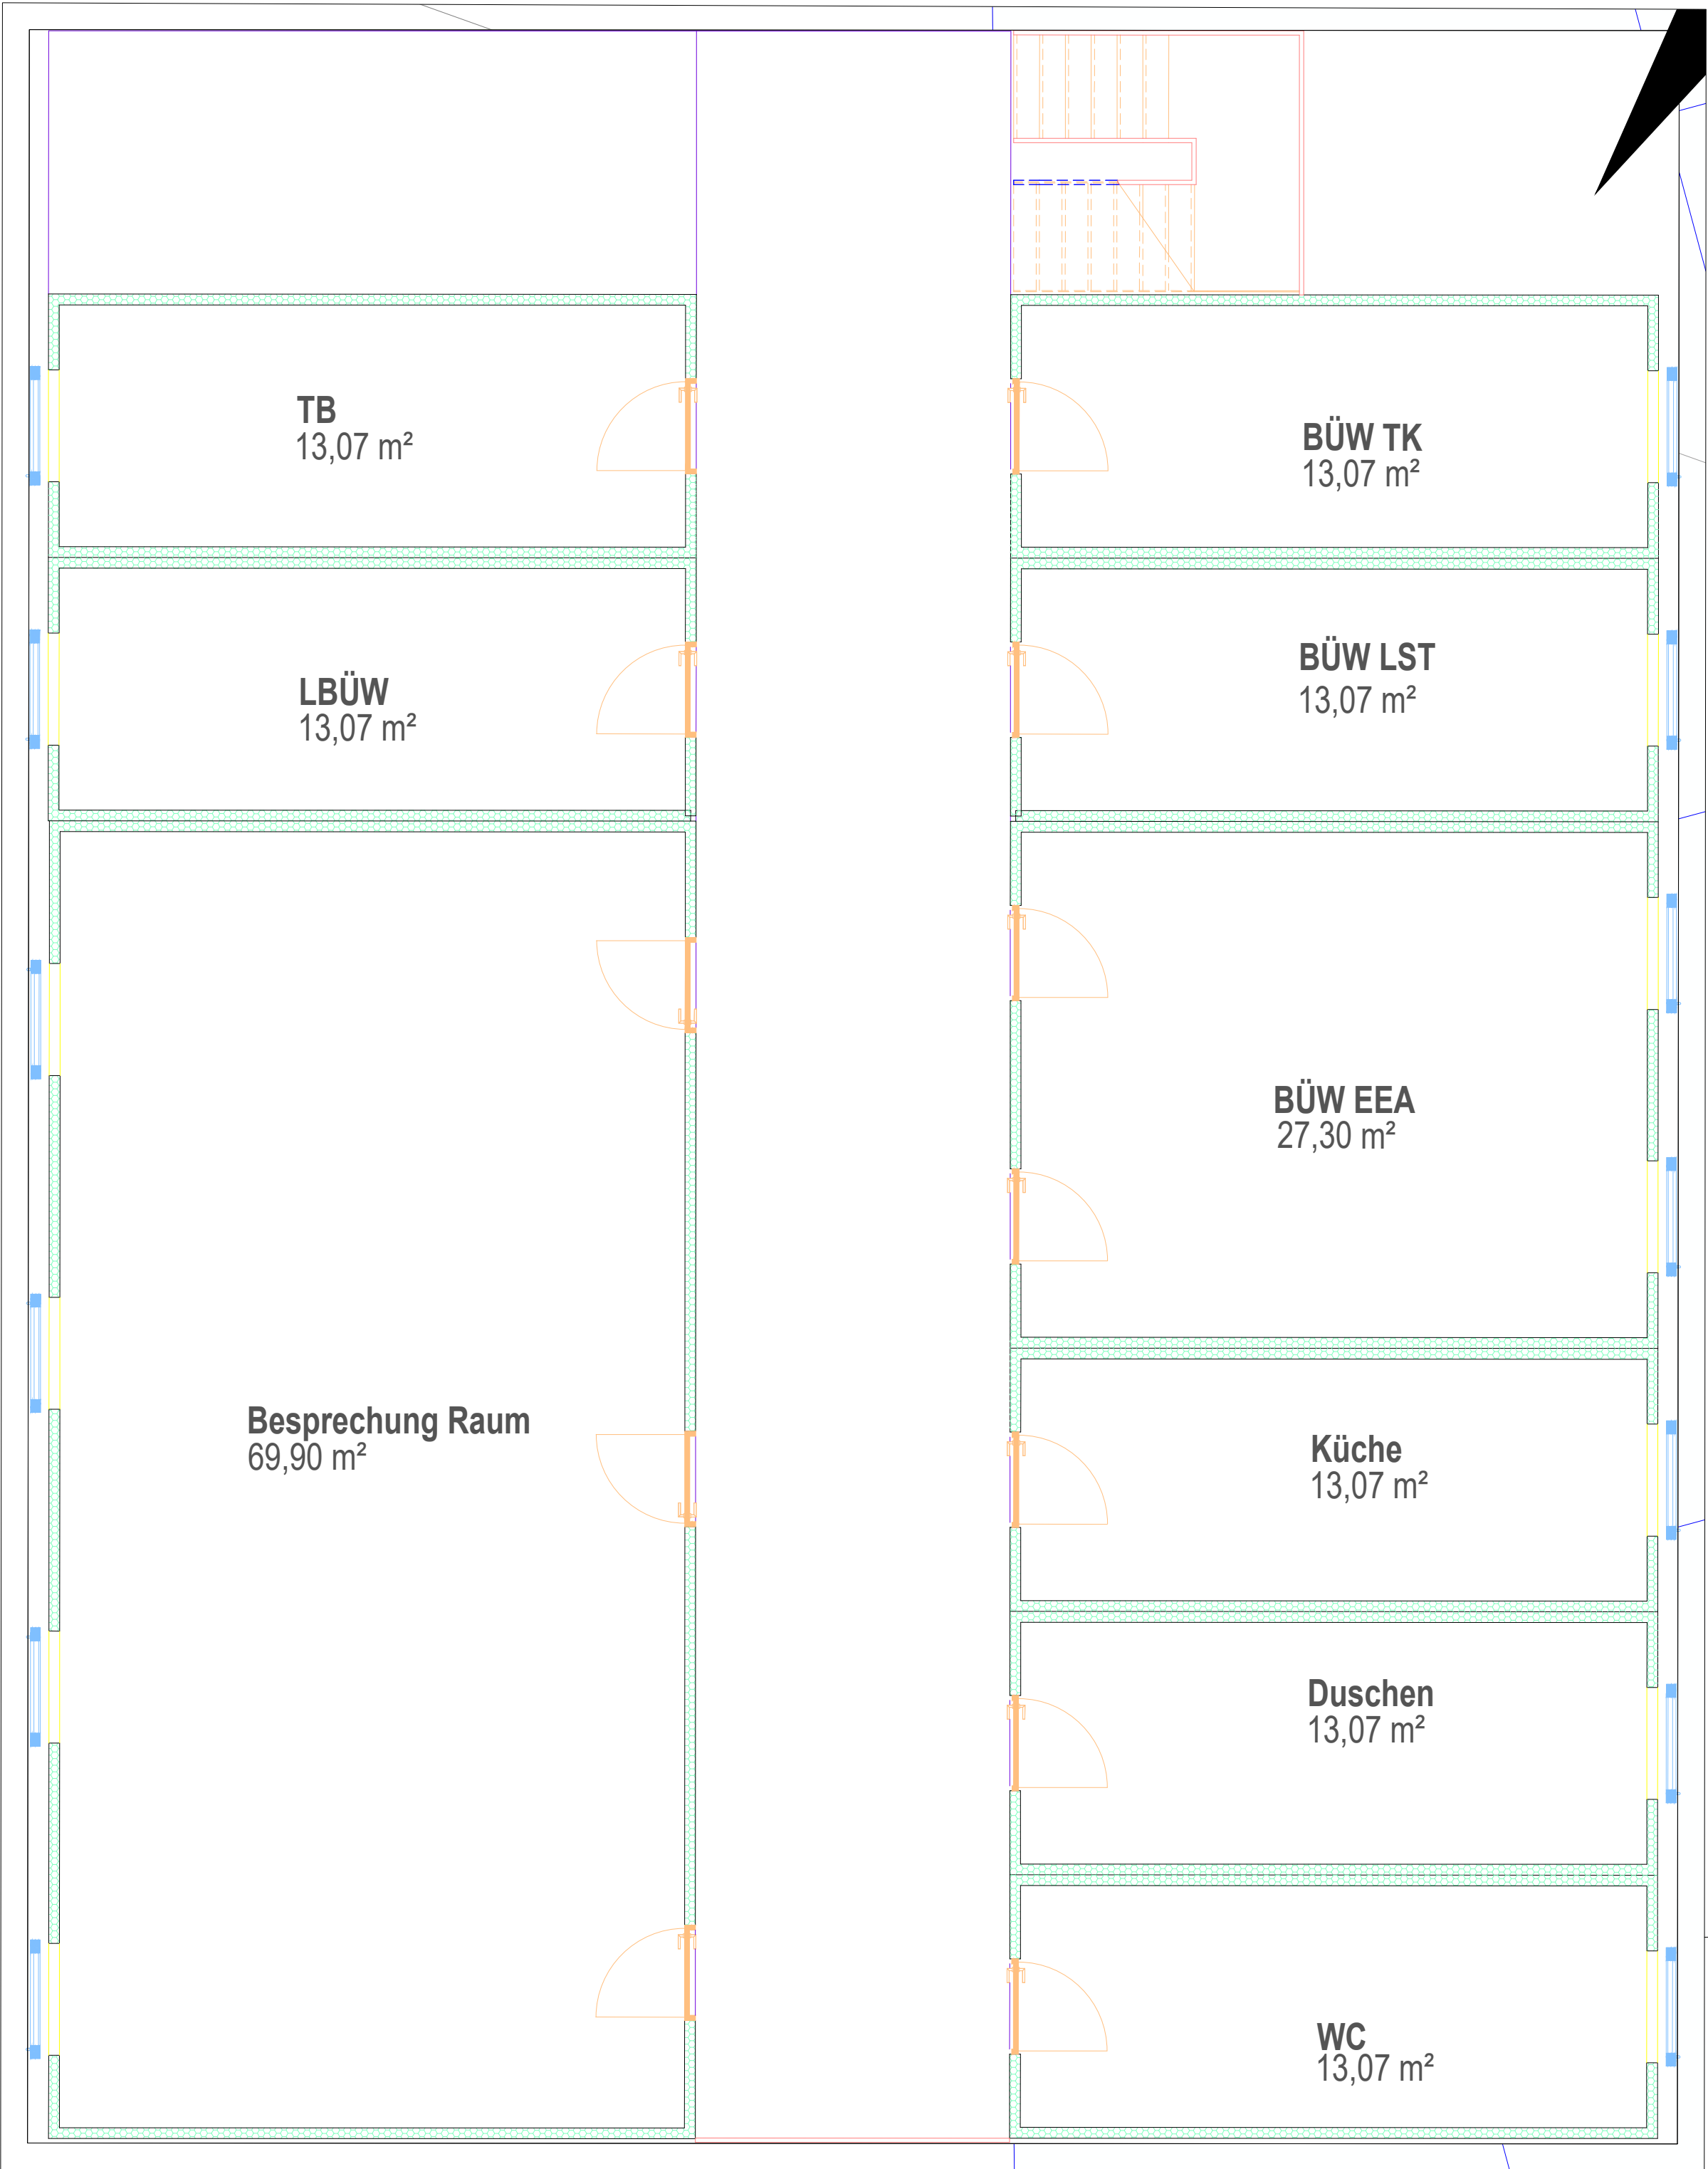

Erdgeschoss

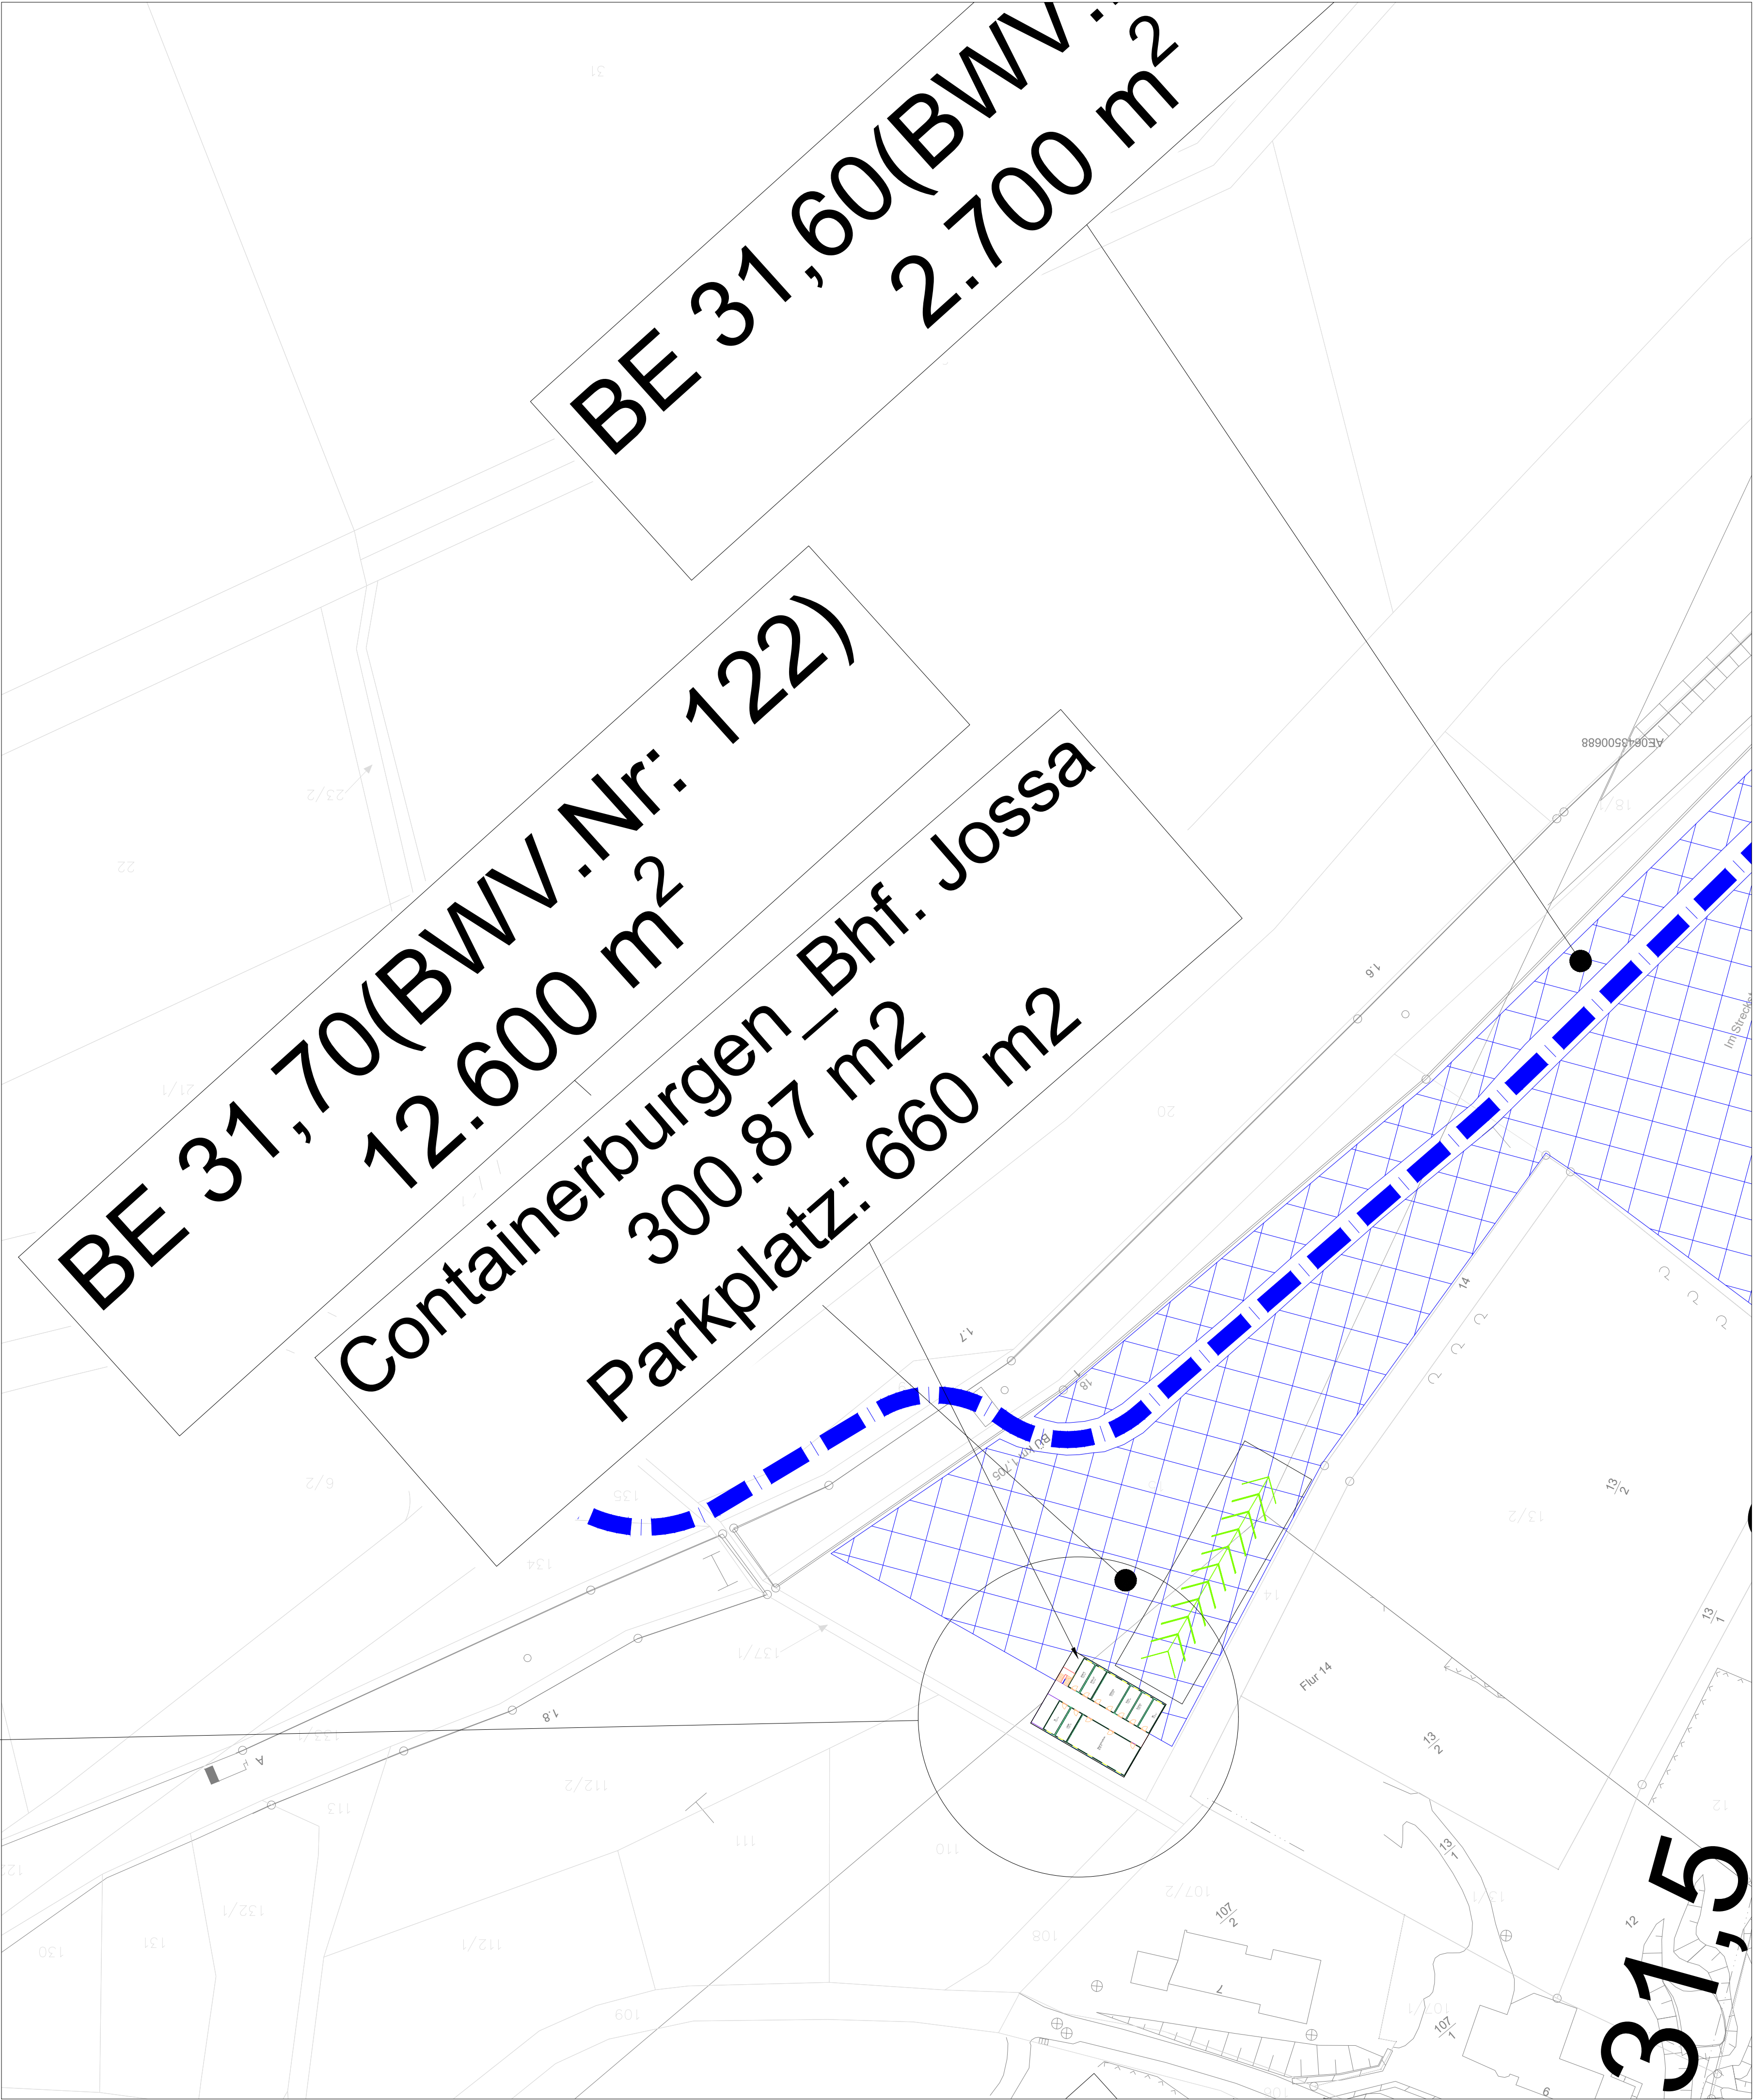

31,5