


Lageplanskizze

Bf Bremen Hbf

A) Während der Sperrungen 2.2

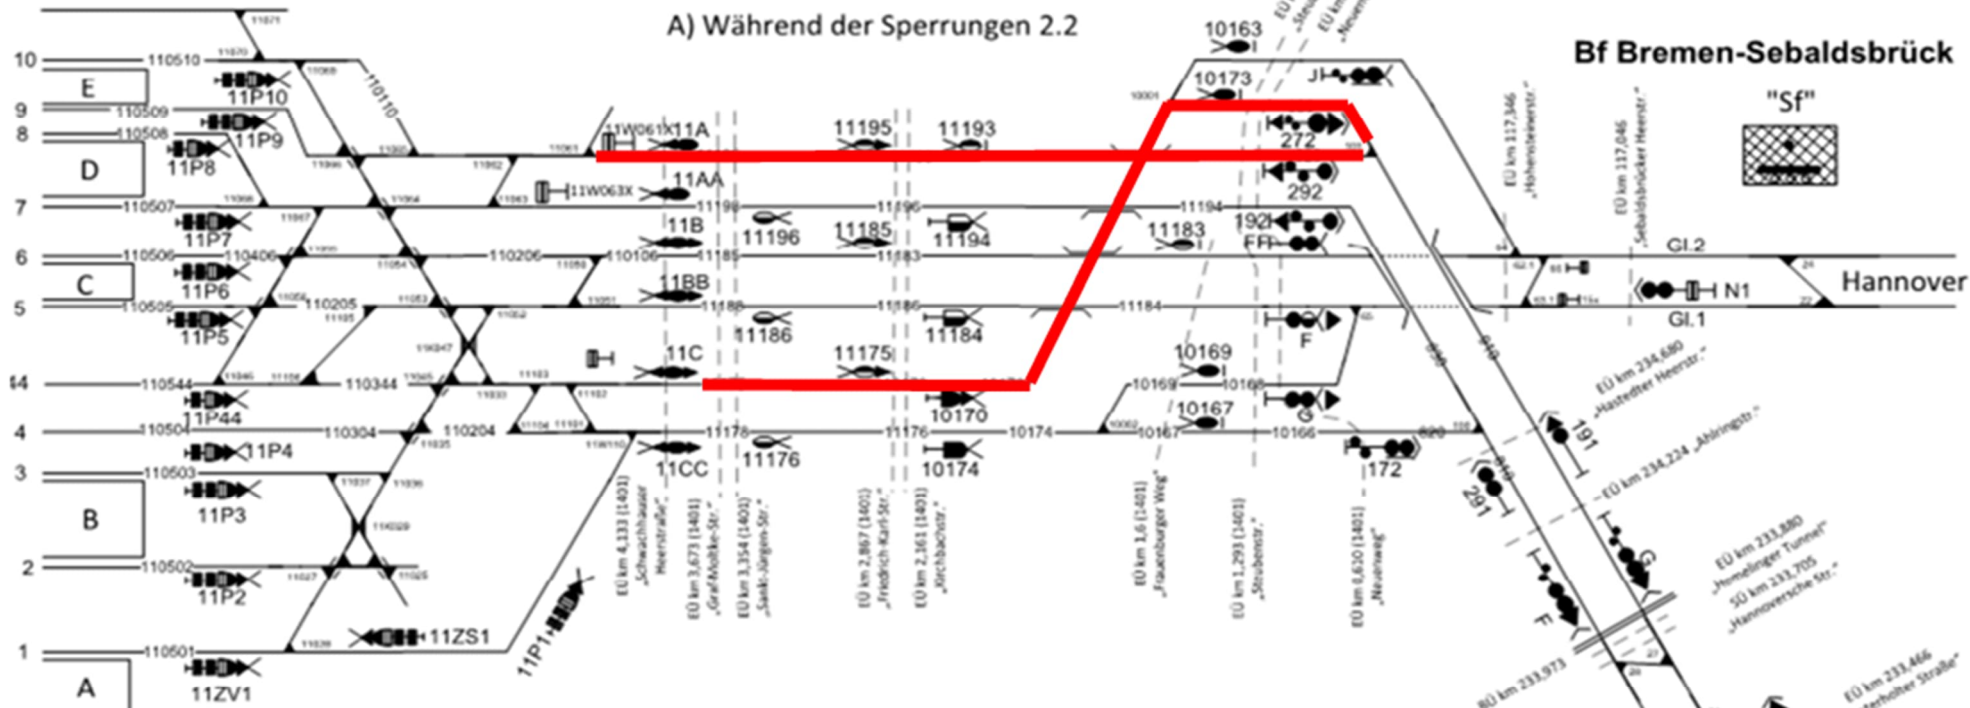


Bf Bremen-Sebaldsbrück

"Sf"



Hannover

Bf Bremen-Hemelingen

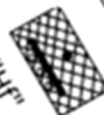

Anlage 1
zu Betra F 21
I.NA-N-N-BRE

Signalstandorte

Signal	Km	Signal	Km	Signal	Km	Signal Hem	Km	Signal Seb	Km
11P1	44,564	11CC	4,055	11175	3,033	272	0,483	FF	117,905
11P2	44,566	11C	4,055	11193	236,598	292	235,155	F	117,903
11P3	44,615	11BB	121,215	11194	236,699	192	235,155	G	0,731
11P4	4,900	11B	121,215	11184	119,225	172	0,413	N1	116,905
11P44	4,900	11AA	238,688	10170	2,036	291	234,530	N2	116,947
11P5	122,064	11A	238,688	10174	2,080	191	234,581	N3	0,077
11P6	122,064	11196	237,698	10163	1,278	F	234,054	P1	116,406
11P7	239,508	11186	120,224	10173	1,278	G	234,054	P2	116,356
11P8	239,509	11176	3,033	11183	119,012	N1	233,058	P3	0,827
11P9	239,497	11195	237,698	10169	1,582	N2	233,479	J	0,306
11P10	239,501	11185	120,224	10167	1,582	N3	233,423		
						A	232,027		
						B	232,027		